


Demo flat (measured) · measured plan · 2026-10-27

Inner faces, mm (blue circles = wall numbers as measured, grey = wall thickness). Slab 2850 mm. Total 44.40 m².

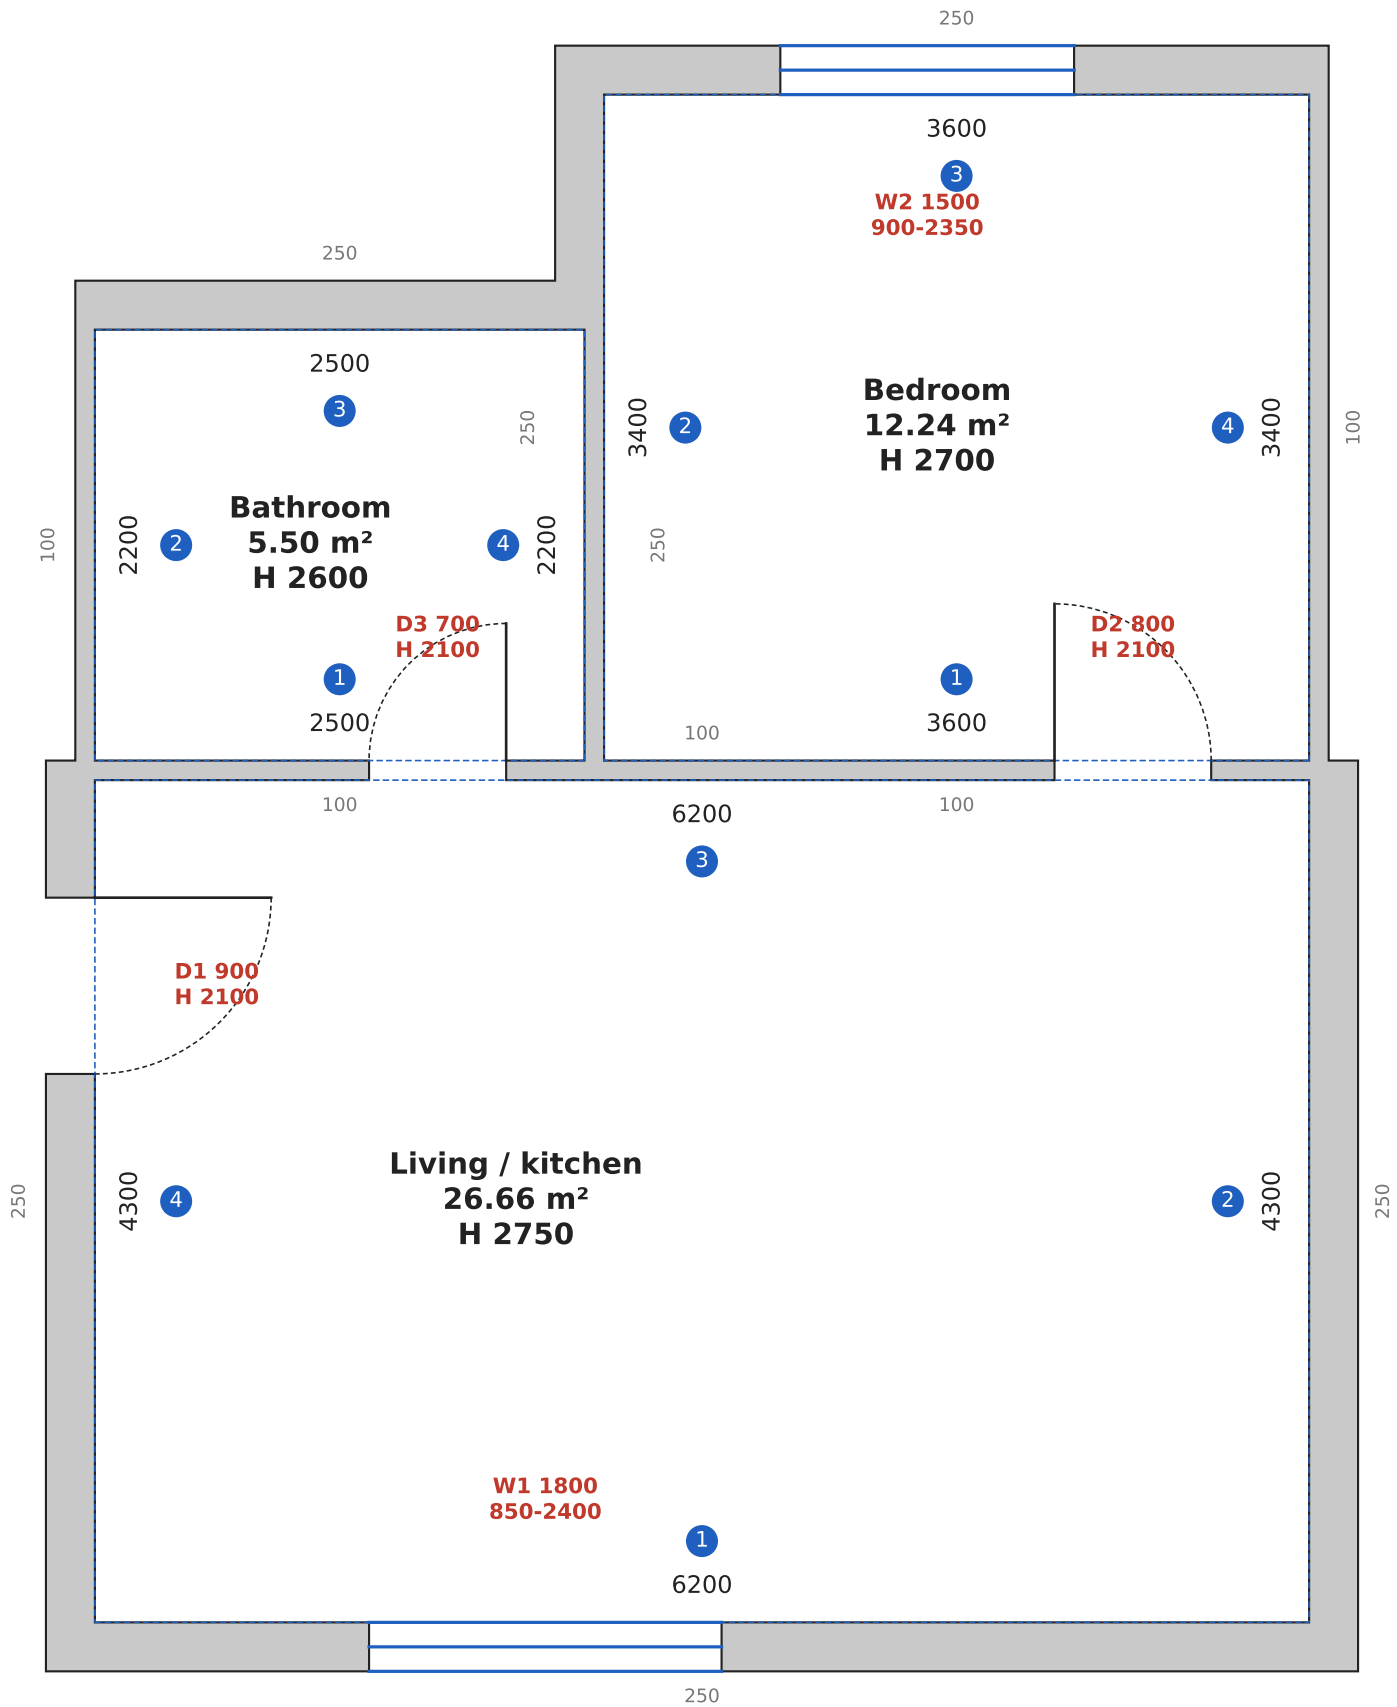

## **Demo flat (measured) · rooms, walls, doors and windows**

### **Living / kitchen: 26.66 m<sup>2</sup>, perimeter 21.00 m, ceiling 2750 mm**

wall 1: 6200 mm (measured 6200), thickness 250, corner A 90.0°

wall 2: 4300 mm (measured 4300), thickness 250, corner B 90.0°

wall 3: 6200 mm (measured 6200), thickness 100, corner C 90.0°

wall 4: 4300 mm (measured 4300), thickness 250, corner D 90.0°

W1 on wall 1: width 1800, 1400 mm from wall 4, 3000 mm from wall 2; window sill 850, top 2400

D1 on wall 4: width 900, 600 mm from wall 3, 2800 mm from wall 1; door H 2100, opens in

### **Bedroom: 12.24 m<sup>2</sup>, perimeter 14.00 m, ceiling 2700 mm**

wall 1: 3600 mm (measured 3600), thickness 100, corner A 90.0°

wall 2: 3400 mm (measured 3400), thickness 250, corner B 90.0°

wall 3: 3600 mm (measured 3600), thickness 250, corner C 90.0°

wall 4: 3400 mm (measured 3400), thickness 100, corner D 90.0°

D2 on wall 1: width 800, 500 mm from wall 4, 2300 mm from wall 2; door H 2100, opens in

W2 on wall 3: width 1500, 900 mm from wall 2, 1200 mm from wall 4; window sill 900, top 2350

### **Bathroom: 5.50 m<sup>2</sup>, perimeter 9.40 m, ceiling 2600 mm**

wall 1: 2500 mm (measured 2500), thickness 100, corner A 90.0°

wall 2: 2200 mm (measured 2200), thickness 100, corner B 90.0°

wall 3: 2500 mm (measured 2500), thickness 250, corner C 90.0°

wall 4: 2200 mm (measured 2200), thickness 250, corner D 90.0°

D3 on wall 1: width 700, 400 mm from wall 4, 1400 mm from wall 2; door H 2100, opens in